BIND LEFT

Prepared for -
Custom Home Builder/Remodeler
Northeast U.S.

ELEVATIONS - 2 of 2

Prepared by -
Before The Architect
Cumming, GA
December 1, 2003
SHEET 6 of 17

EL NOTES:
1. Drawing details are illustrative not definitive as to style, slope, etc.
2. Data are approximate.

SHADE CODE:
Gray = EXG
Dark = Addition

KEY TO ABBREVIATIONS:
ABS = Absolute
ABV = Above
APX = APproXimately
BEL = BELow
BF = Brick Face
BOF = Bottom Of Face
COL = COLumn
CONC = CONCrete
CWE = Consistent W/ EXG
DIA = DIAmeter
DN = DowN
DR = DooR
DRN = DRaiNage
DS = DownSpout
EL = ELevation
EXG = EXistinG
FDN = Foundation
FIN = FINish
FL = Floor Level
FS = Floor System
G = Garage
GE = Gable Eave
GL = Grade Level
H = Height
HDR = HeaDeR
HH = HDR H (BOF)
ISC = InterSeCt
LF = Linear Foot (feet)
MIN = MINimum
NLT = Not Less Than
R = Ridge
RF = RooF
RL = Ridge Level
RS = RiSer
RV = Ridge Vent
STRC = STRuCture
TOF = Top Of Face
TP = Top Plate (TOF)
TYP = TYPical
VERT = VERTical
WDW = WinDoW
WL = WaLl

LEGEND:
BF =
FINed CONC =
Glass =
Siding =
3-Tab RF Shingle =
Ridge Vent =
CONC =
Lattice =

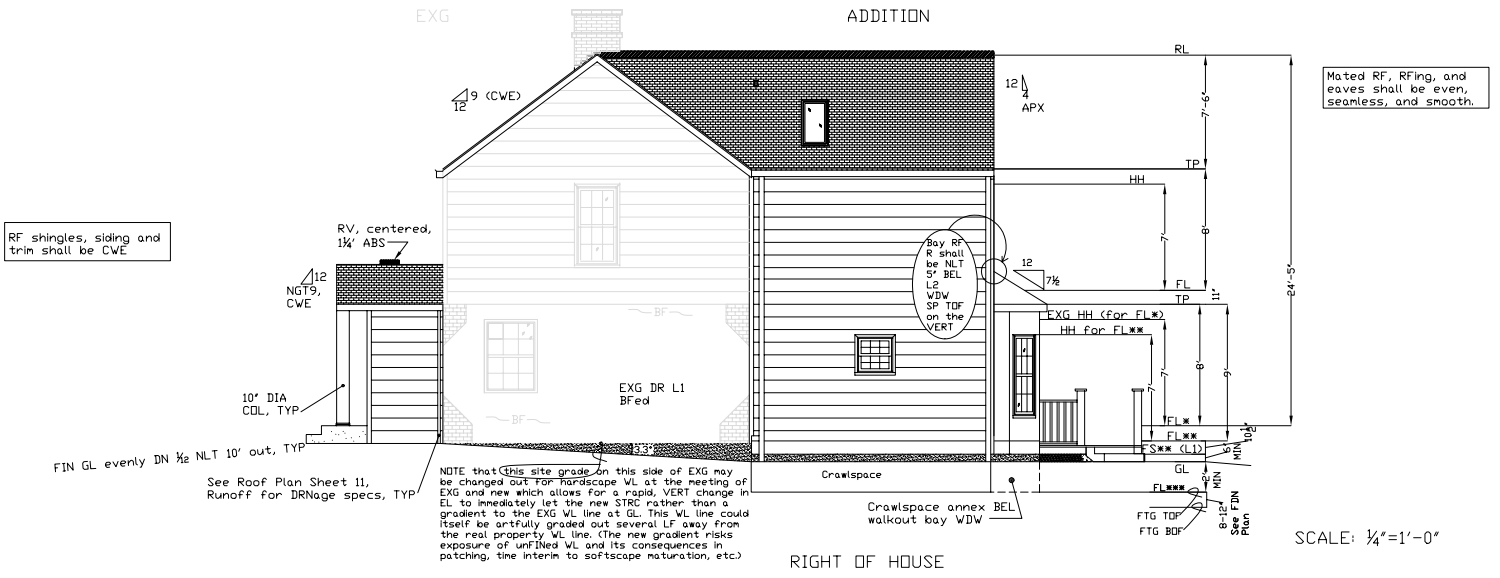

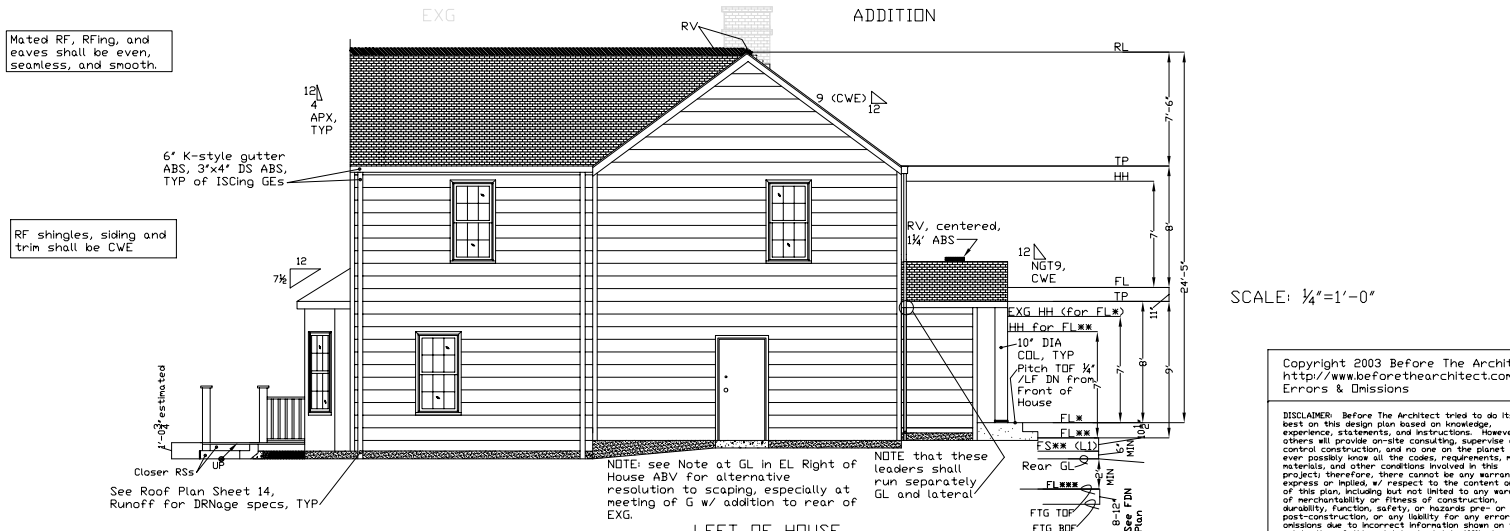

Copyright 2003 Before The Architect
http://www.beforethearchitect.com
Errors & Omissions

DISCLAIMER: Before The Architect tried to do its best on this design plan based on knowledge, experience, statements, and instructions. However, others will provide on-site consulting, supervise and control construction, and no one on the planet can ever possibly know all the codes, requirements, means, materials, and other conditions involved in this project; therefore, there cannot be any warranty, express or implied, w/ respect to the content or use of this plan, including but not limited to any warranty of merchantability or fitness of construction, durability, function, safety, or hazards pre- or post-construction, or any liability for any errors or omissions due to incorrect information shown on this print. Use of this print is absolutely 100% at your own risk.